

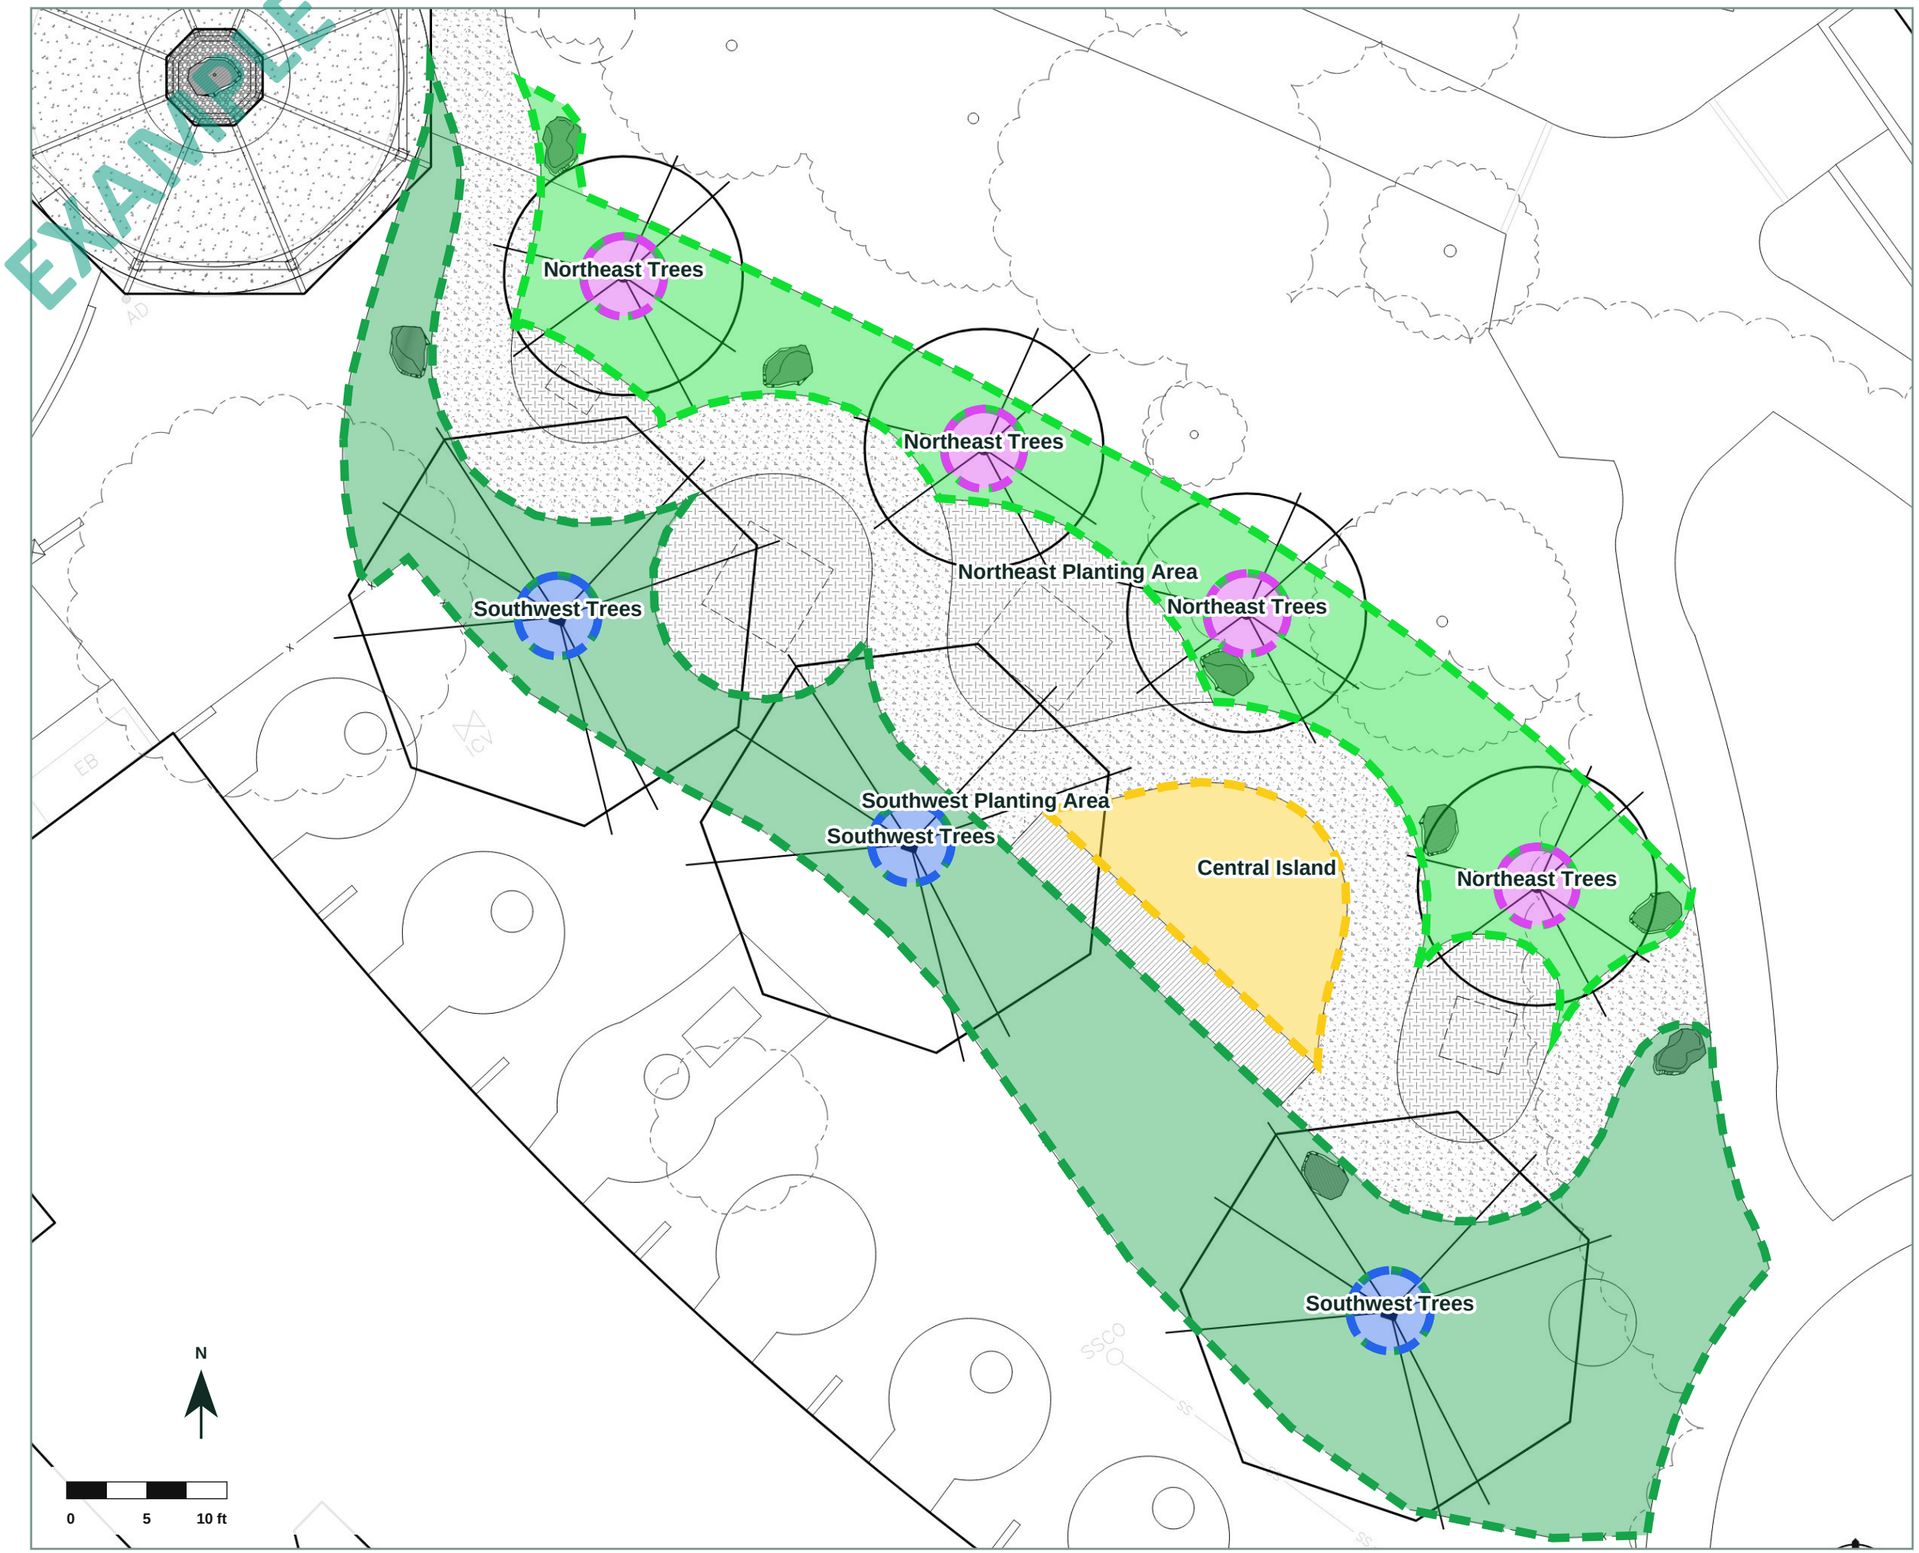

# Hydrozone Exhibit

EXAMPLE

| | |
|---|---|
| PROJECT | Project |
| ADDRESS | 301 Center St, Santa Cruz, CA |
| PREPARED BY | - |
| FIRM / ORGANIZATION | - |
| DATE | 8/29/2026 |

## Hydrozone Legend

- **Hydrozone 1**
  16,762 sq ft - Regular Landscape Area
- **Hydrozone 2**
  2,304 sq ft - Special Landscape Area
- **Hydrozone 3**
  1,704 sq ft - Regular Landscape Area
- **Hydrozone 4**
  151 sq ft - Regular Landscape Area
- **Hydrozone 5**
  603 sq ft - Regular Landscape Area




# HYDROZONE EXHIBIT

| | |
|---|---|
| **PROJECT** | Project |
| **ADDRESS** | 455 East Charleston Road, Palo Alto, CA, 94306 |
| **Prepared by** | - |
| **Firm / organization** | - |
| **DATE** | 10/5/2026 |

## Hydrozone Legend

- **Southwest Planting Area**
  1,388.55 sq ft · Regular Landscape Area
- **Northeast Planting Area**
  616.251 sq ft · Regular Landscape Area
- **Central Island**
  166 sq ft · Regular Landscape Area
- **Southwest Trees**
  60 sq ft · Regular Landscape Area
- **Northeast Trees**
  78 sq ft · Regular Landscape Area

Generated with MWELO Studio · MWELO.studio